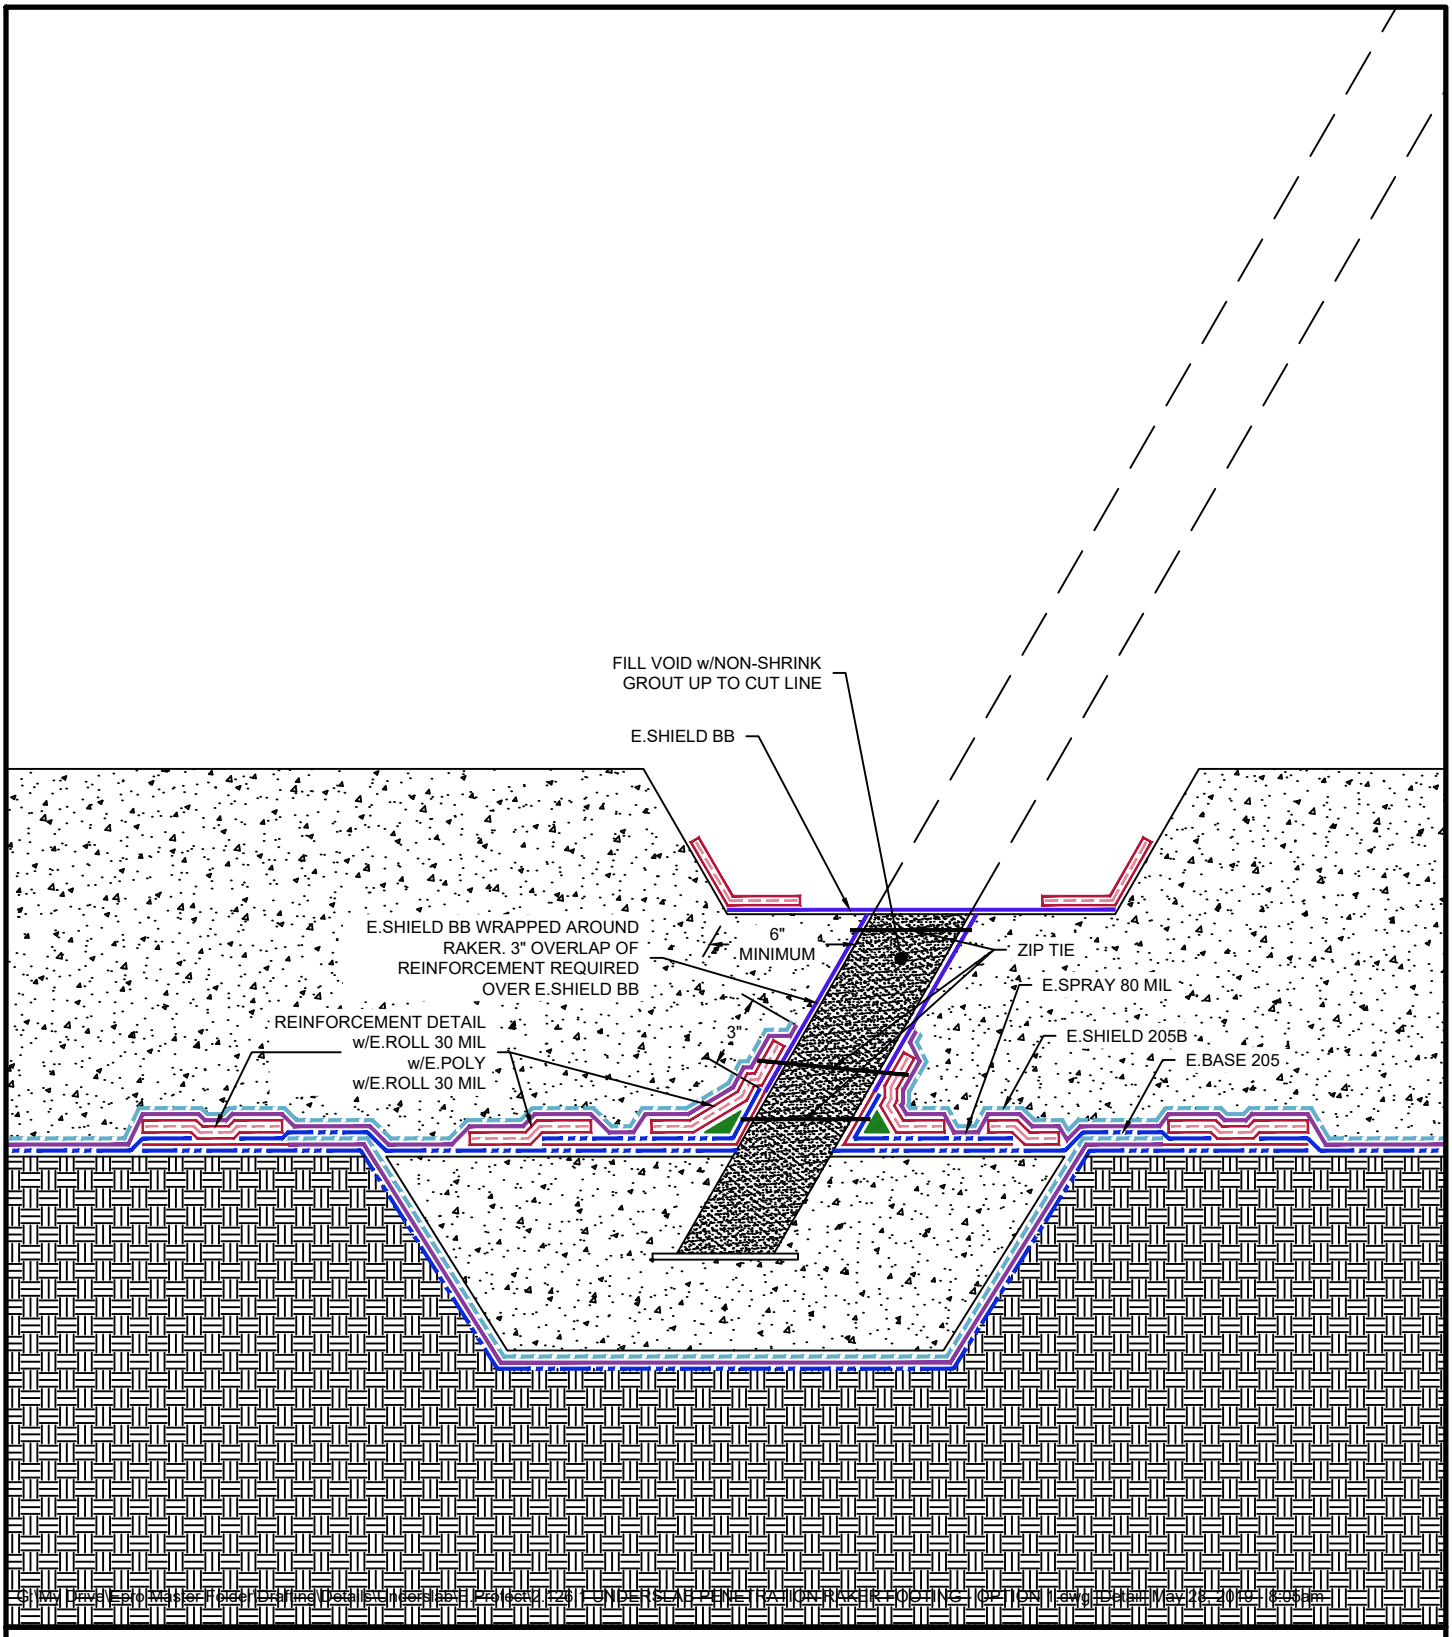

UNDERSLAB PENETRATION RAKER FOOTING - OPTION 1

SYSTEM NAME	DRAWING NUMBER
E.PROTECT	2.126.1
DRAFTER	DATE
TSH	01/14/19

AS A SUPPLIER OF FINISHED RPODUCTS ONLY, EPRO SERVICES, INC. DOES NOT ASSUME RESPONSIBILITY FOR ERRORS IN DESIGN, ENGINEERING OR DIMENSIONS. THE PROJECT TEAM MUST VERIFY ALL DIMENSIONS AND SUITABILITY OF DETAILS. THE PRODUCTS LISTED ARE TRADEMARKS OF EPRO SERVICES, INC.

NTS