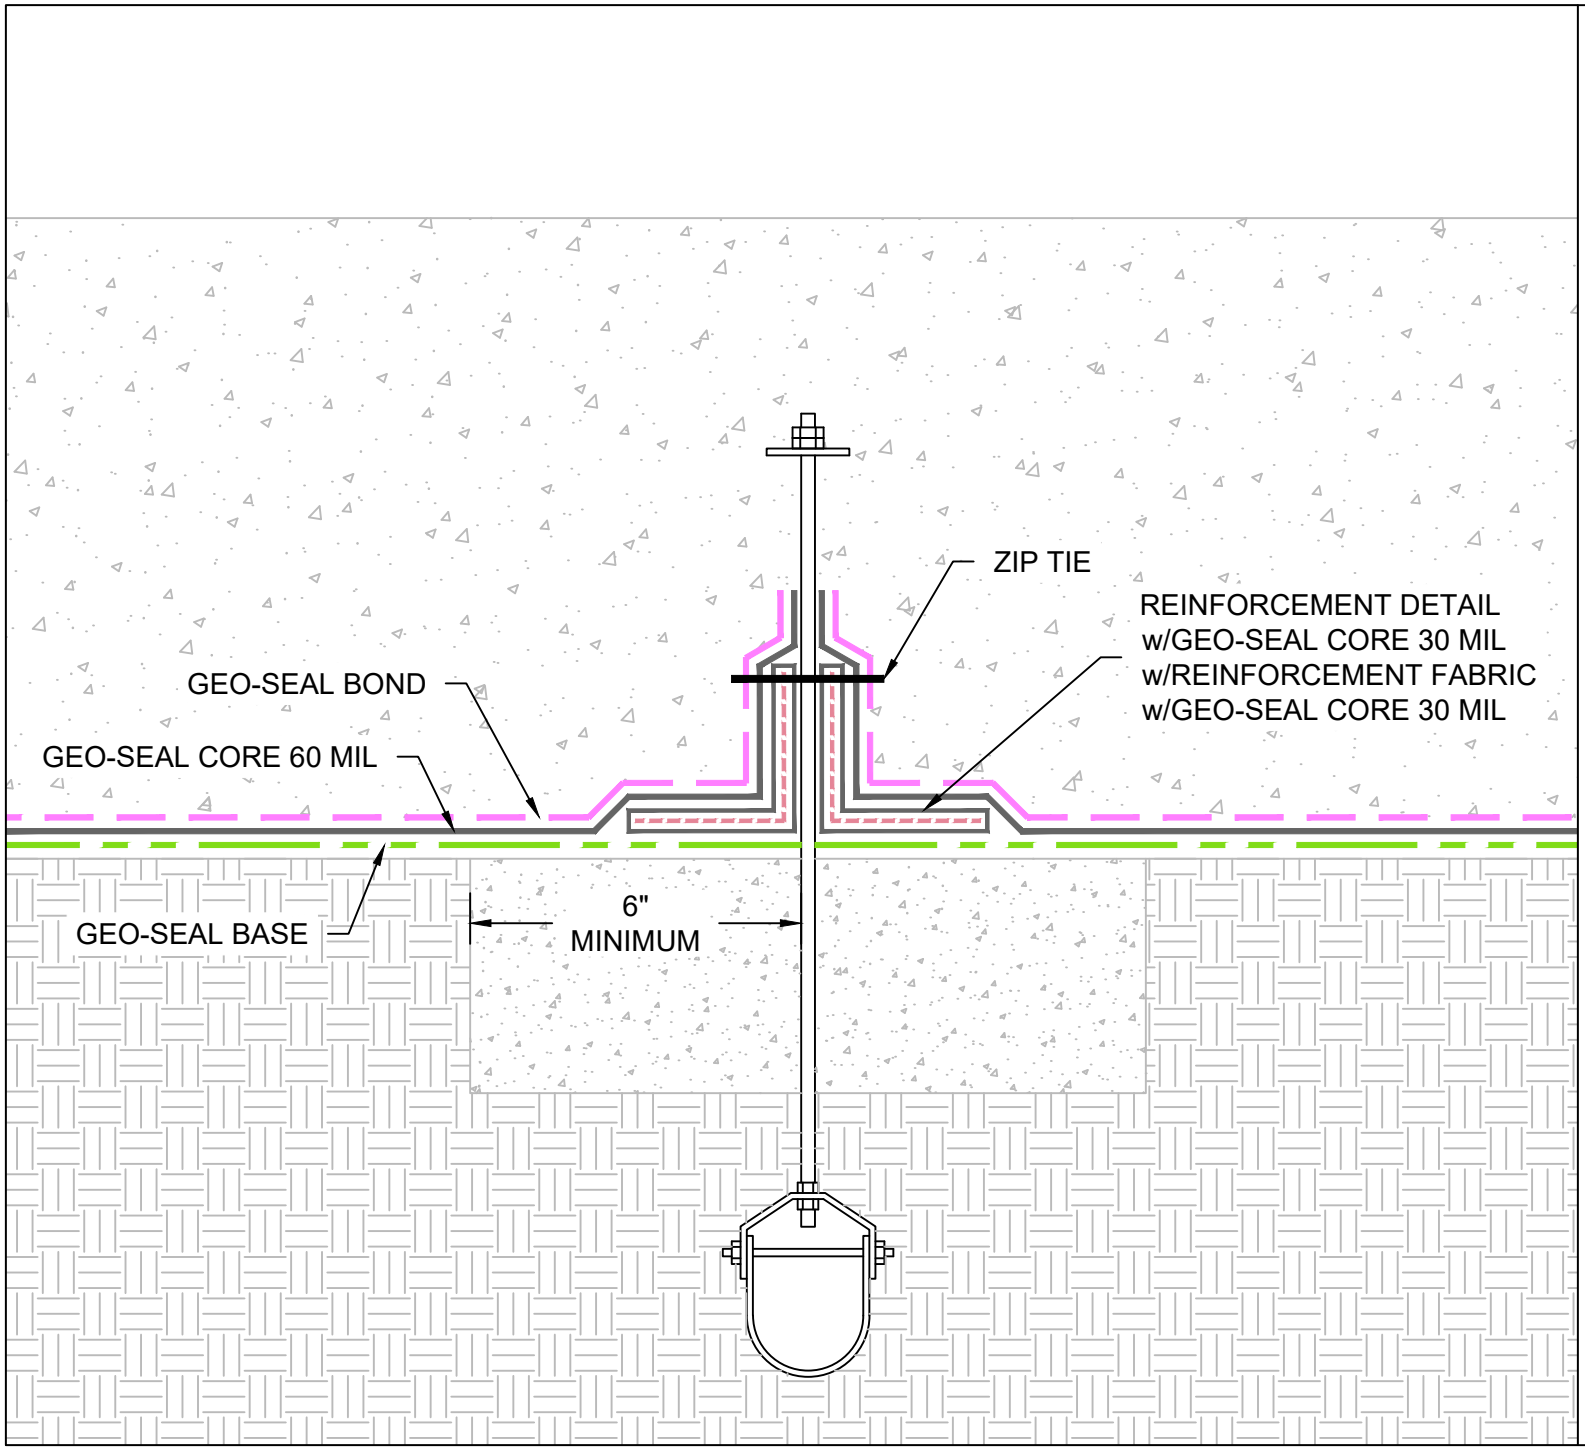

AS A SUPPLIER OF FINISHED RPODUCTS ONLY, EPRO SERVICES, INC. DOES NOT ASSUME RESPONSIBILITY FOR ERRORS IN DESIGN, ENGINEERING OR DIMENSIONS. THE PROJECT TEAM MUST VERIFY ALL DIMENSIONS AND SUITABILITY OF DETAILS. THE PRODUCTS LISTED ARE TRADEMARKS OF EPRO SERVICES, INC.

epro
1328 E. KELLOGG DRIVE
WICHITA, KS 67211
1-800-882-1896
EPROINC.COM

Geo-Seal® Vapor Intrusion Barrier

DRAWIMG NUMBER	40.125.2
SYSTEM NAME	GEO-SEAL 100
SYSTEM DESCRIPTION	UNDERSLAB PIPE HANGER PENETRATION
DATE	08/31/2020
DRAWN BY	RJT
SCALE	NTS